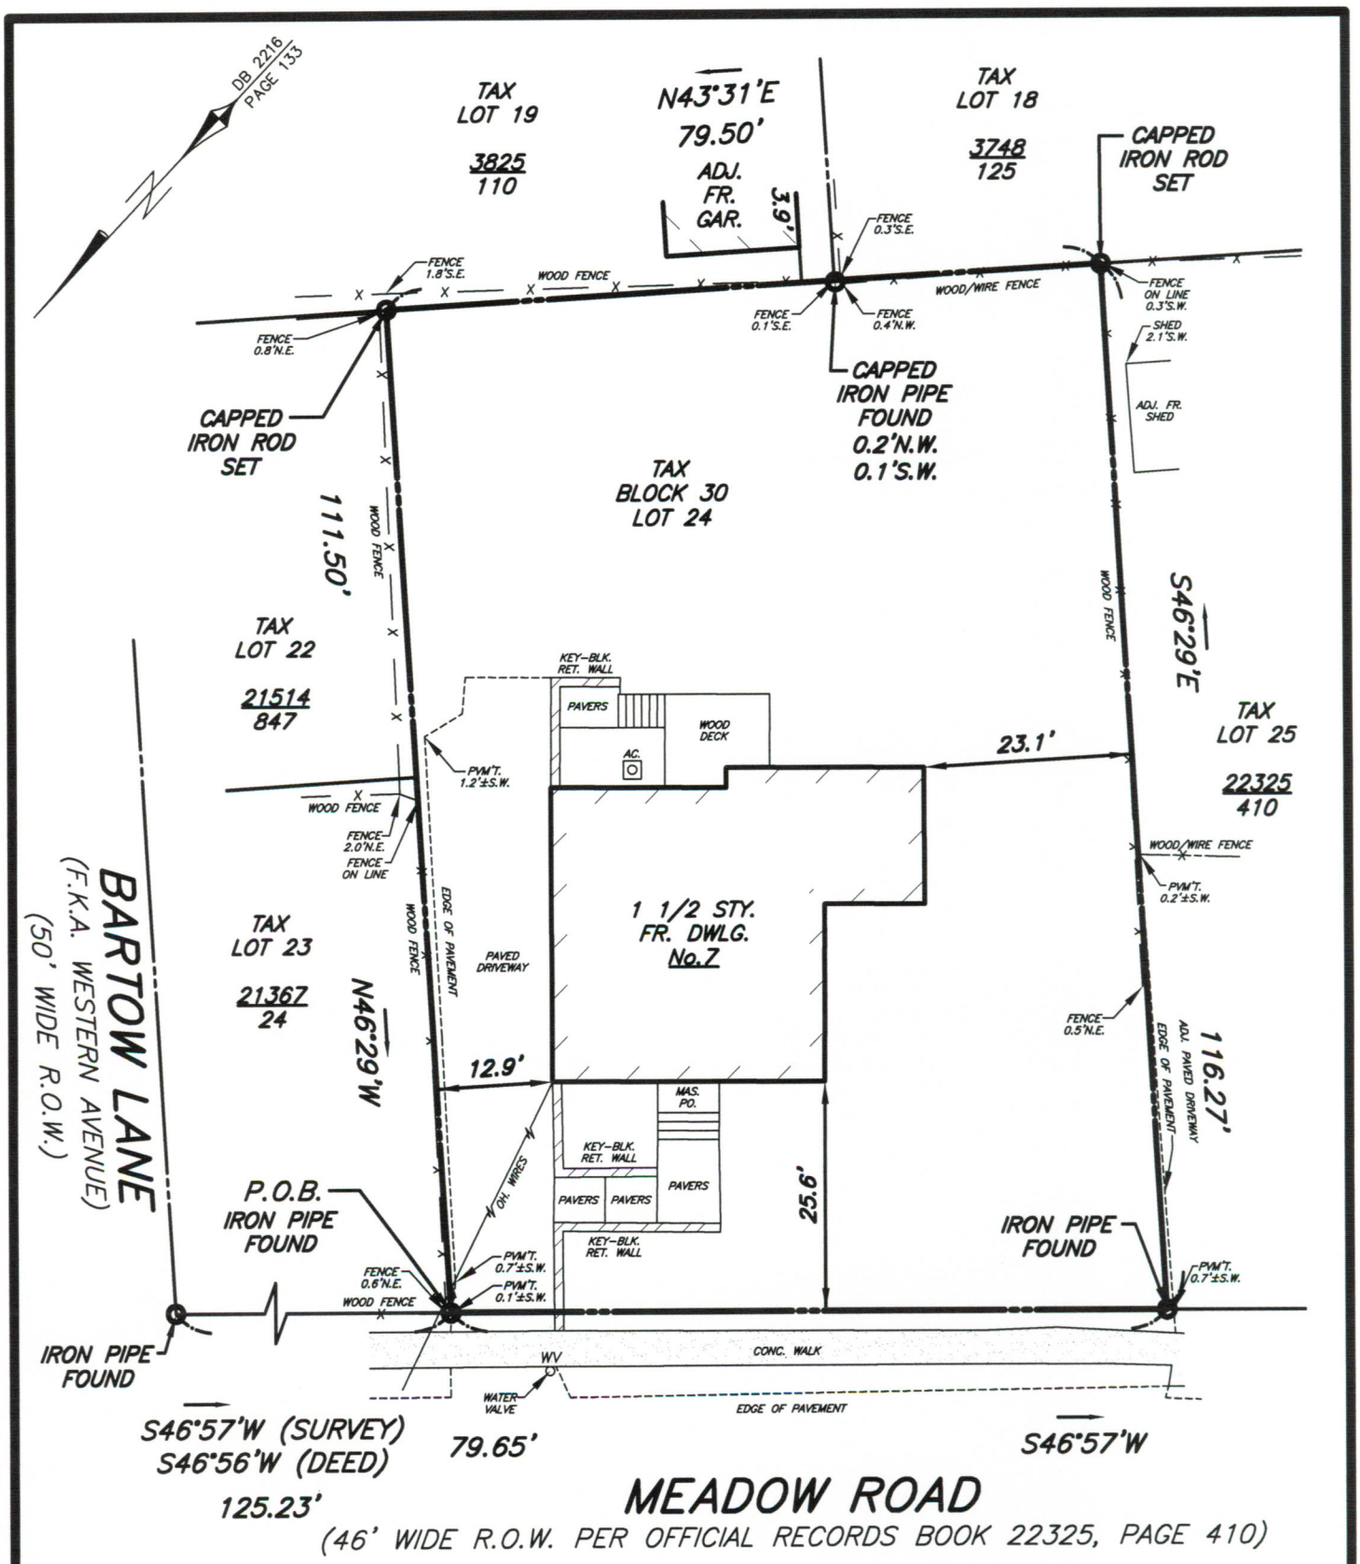

NOTES:
1. BEING COMMONLY KNOWN AS 7 MEADOW ROAD.
2. SUBSURFACE CONDITIONS ARE NOT SHOWN OR CERTIFIED.

SURVEY OF LANDS IN: BOROUGH OF CHATHAM, MORRIS COUNTY, NEW JERSEY. TAX LOT 24 IN BLOCK 30

REFERENCE: DEED BOOK 2216, PAGE 133

SCALE: 1"=20' DATE: OCTOBER 28, 2014

ERIC P. SILVESTRO, P.L.S.
PROFESSIONAL LAND SURVEYOR
5 SLATTERY LANE
WHIPPANY, NJ 07981
TEL. (973) 267-5979 FAX (973) 267-2410
10/28/14
ERIC P. SILVESTRO
PROFESSIONAL LAND SURVEYOR LIC. No. GS 43242

SUBJECT TO MUNICIPAL RESTRICTIONS, EASEMENTS OF RECORD AND OTHER FACTS WHICH A TITLE SEARCH MIGHT DISCLOSE. CERTIFIED TO BE IN ACCORDANCE WITH PERTINENT NEW JERSEY LAWS AND REGULATIONS AND WITH CURRENT ACCURACY STANDARDS ONLY TO:

MARC HAMEL AND JOHANNA HAMEL, HUSBAND AND WIFE
RESIDENTIAL COMMERCIAL TITLE AGENCY LLC
OLD REPUBLIC NATIONAL TITLE INSURANCE COMPANY
HOMEBRIDGE FINANCIAL SERVICES, INC.,
ITS SUCCESSORS AND/OR ASSIGNS
AS THEIR INTERESTS MAY APPEAR
SIGNATURE CLOSING SERVICES, LLC

DRAWN BY: EPS REVISION: 0 FB.PG.: D/C JOB NO: 141017 TITLE NO: 14-0413