UNMARRIED, HUDSON MORTGAGE CO., INC., AND/OR ITS ASSIGNS, CONTINENTAL TITLE INSURANCE COMPANY, RECORD ABSTRACT COMPANY, and to JOHEPH G. DiCORCIA, ATTORNEY, to be correct.

Scale: 1" = 20 feet.

Being Lot 6 in Block 62 on the Tax Map.

HOLD OLD DESCRIPTION.
REFER TO KOESTNER SURVEY.
MAP

F.WILLIAM KOESTNER,JR. - PRESIDENT
FRANK W. KOESTNER ASSOCIATES
Professional Engineers & Surveyors
License No.8698
Hackensack,N.J. , August 29, 1991
CORNER MARKINGS NOT REQUESTED.

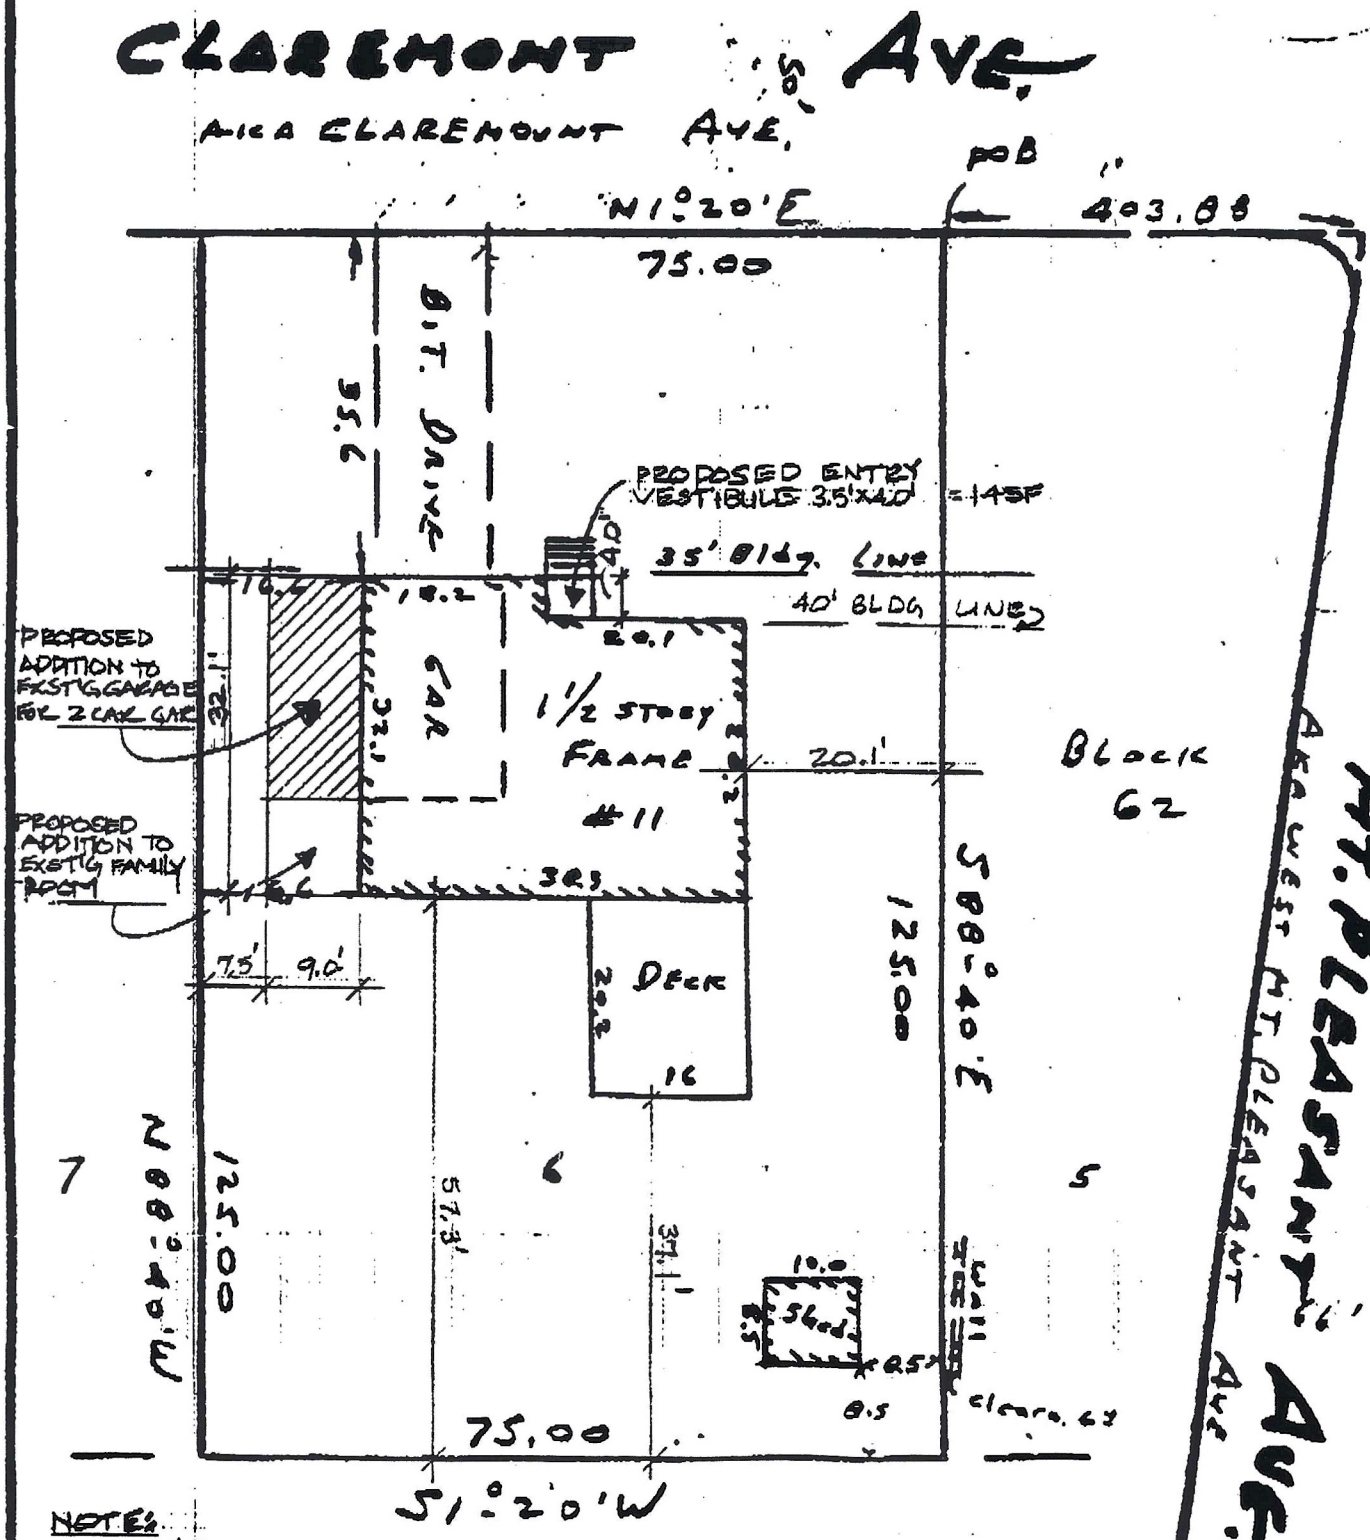

NOTE:
SURVEY AMMENDED 12-20-95 BY BURTON R. APPEL, P.A., UNION, NJ